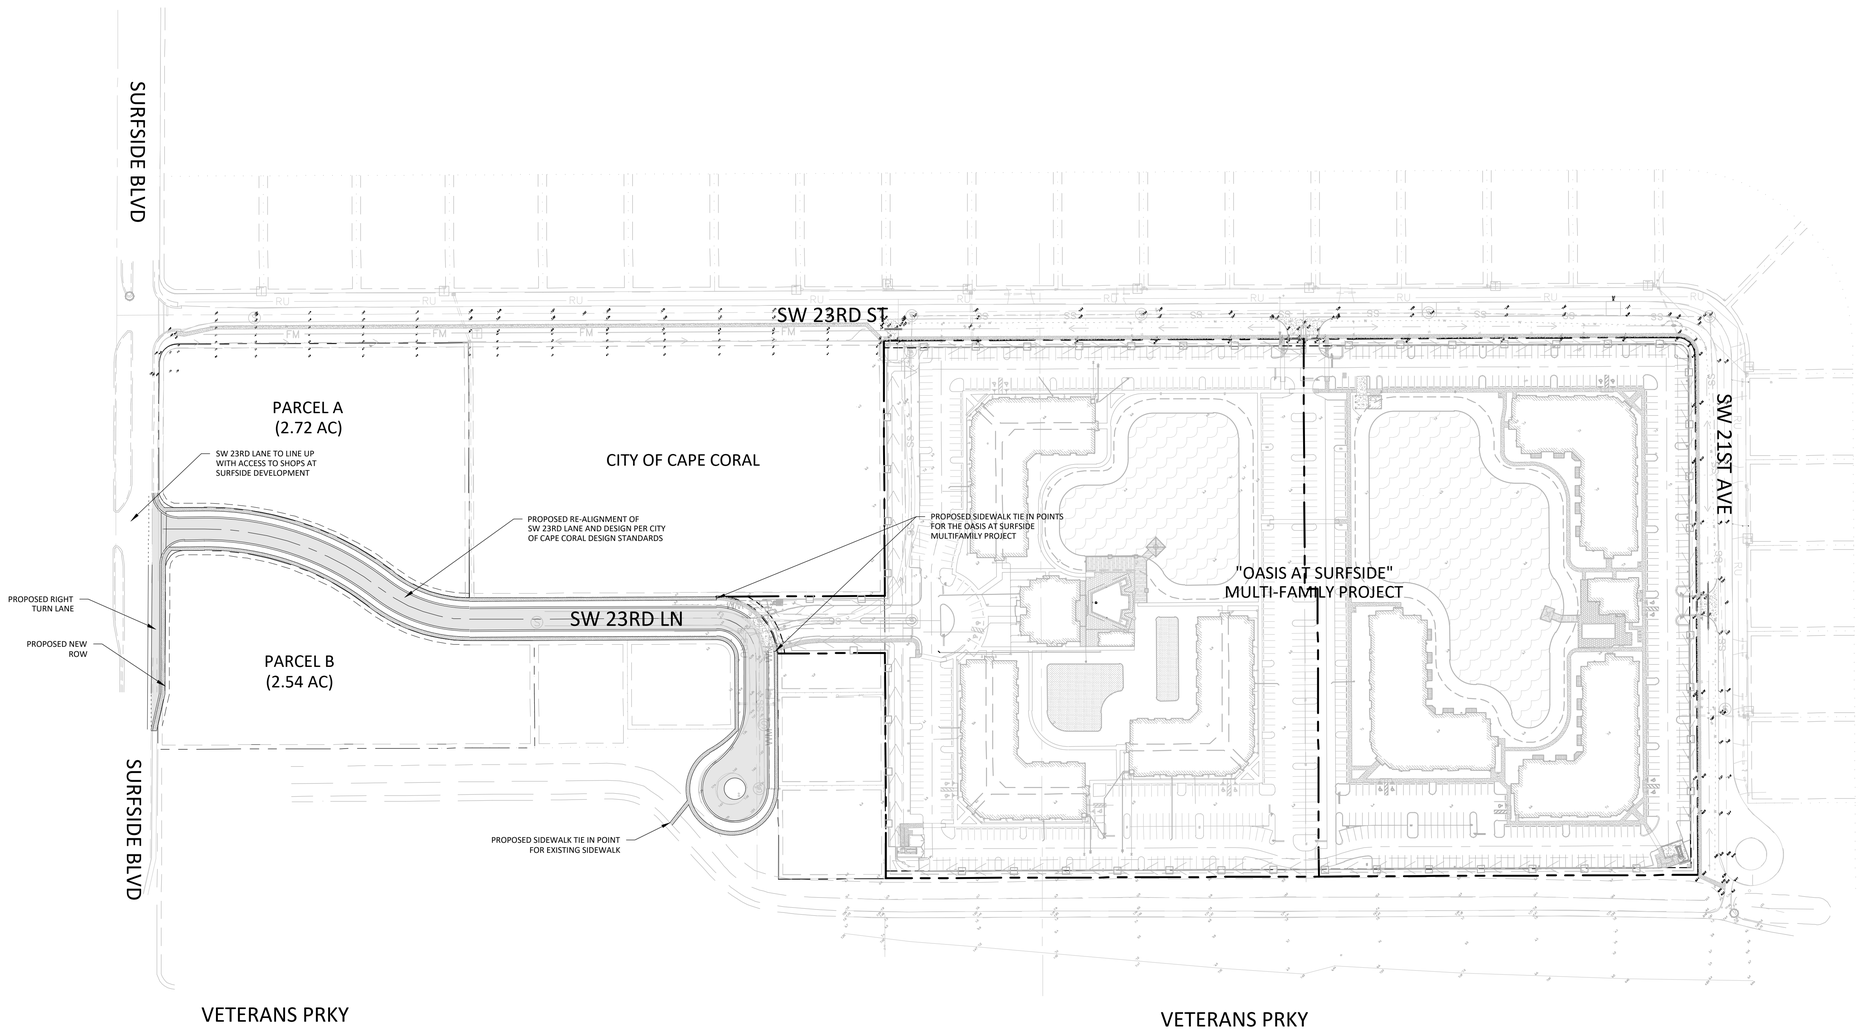

n
w e
s
0 50 100 200

ensite
2401 FIRST STREET, SUITE 201
FORT MYERS, FLORIDA 33901
PH: (239)-226-0024
EB-26544 CA-LC26000374

SURFSIDE CORNER, LLC
c/o FUTURE REALTY SERVICES
8260 COLLEGE PKWY, STE 103
FORT MYERS, FL 33919

CLIENT NAME AND ADDRESS

SW 23RD LN
ROAD RE-ALIGNMENT
CAPE CORAL, FLORIDA

PROJECT NAME AND LOCATION

NO.	REVISION	DATE	REVISIONS DESCRIPTION

DATE:	6-20-24
PROJECT NO.	1279-11
FILE NO.	1279-11.dwg
SCALE:	AS SHOWN

RE-ALIGNMENT
SITE PLAN

SHEET TITLE

EX-01

SHEET NUMBER

Z:\Shared\Active Projects\1279 Surfside Corner LLC\1279-11 Surfside Realignment\CAD\Working\1279-11 SITE.dwg (SITE) EthanGibson Feb 06, 2025 - 11:48am